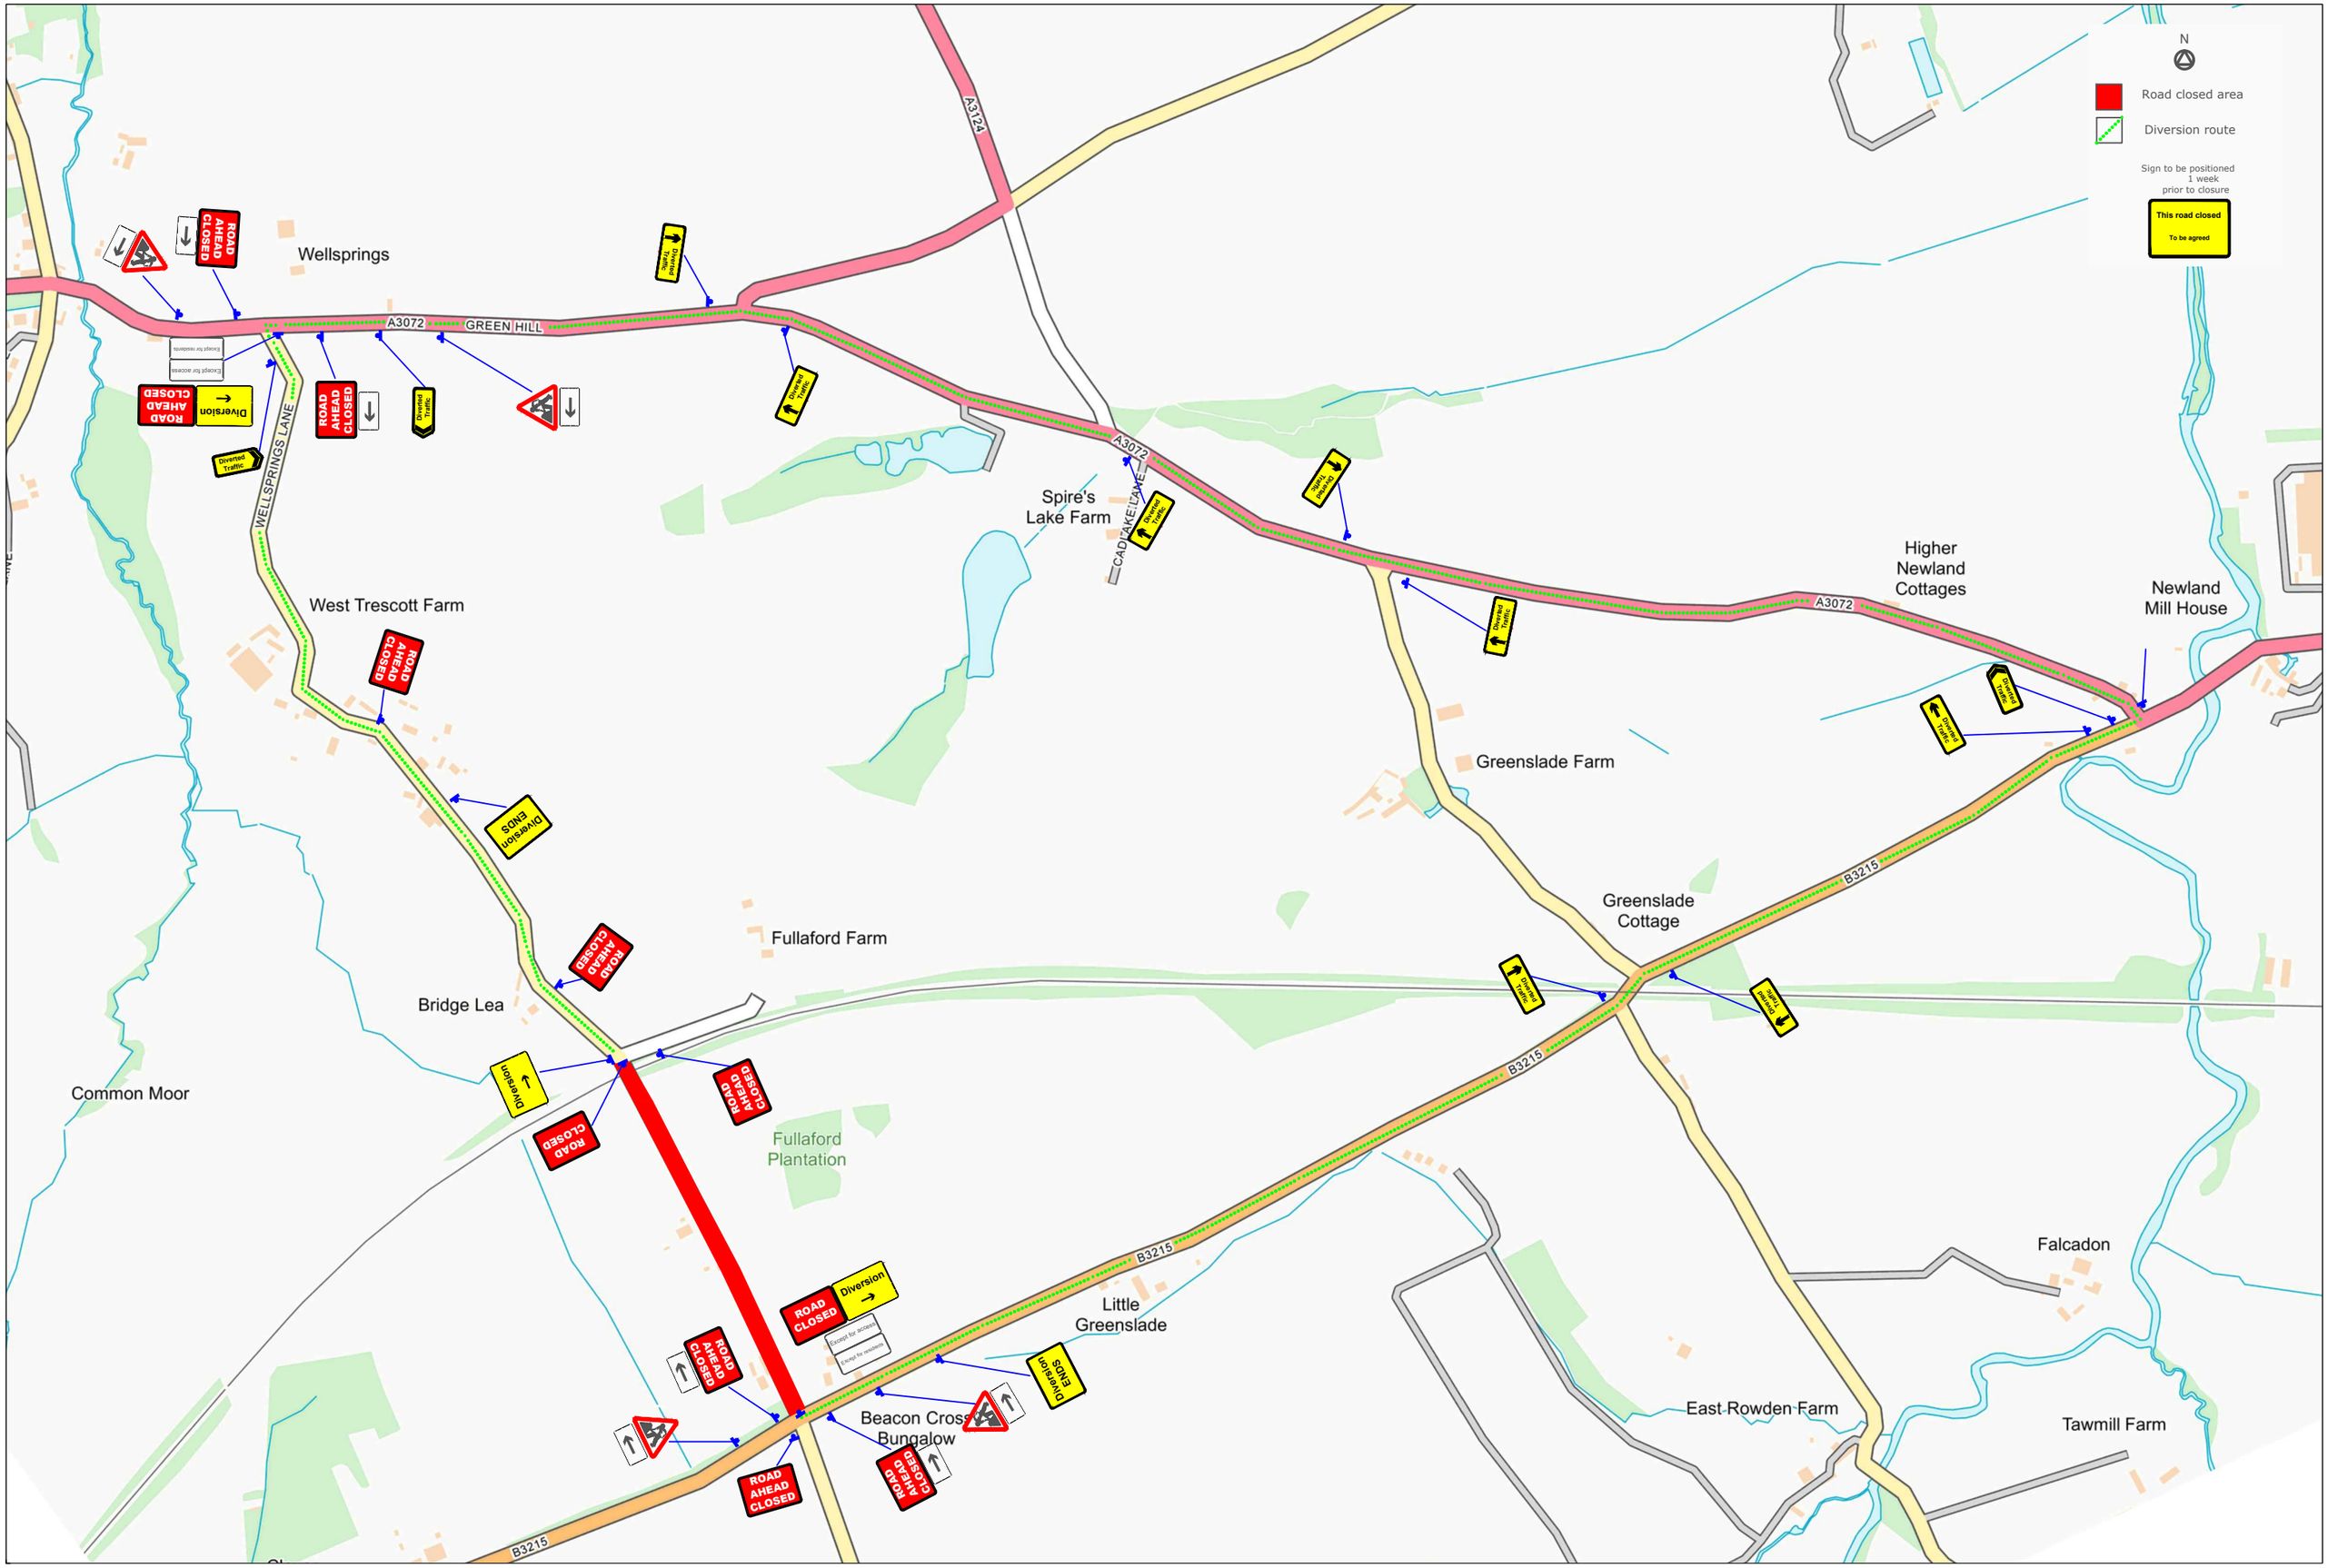

Drn:	GS	forest	Forest Traffic Signals Ltd, Forest House, Broad Quay Road, Felnex Ind Est. Newport. NP19 4PN Tel: 01633 284700 Fax: 01633 283212	Rev.	Drn.	Chk.	App.	Description	Date.	Client: AECOM
Chk:	JH									
App:	.									
Date:	XX/XX/2018									

Project: Fullaford Overbridge, Okehampton

Office copy | Issued to site | Issued to client

Drawing: Traffic management arrangement for a road closure and diversion

Drawing no: SBAE02 0014

Revision:

Scale: NTS